FilmL.A., Inc.
6255 W Sunset Blvd, 12th Floor
Hollywood, CA 90028
t: (213)977-8600 - f: (213)977-8601
www.filmla.com

Summary Information

Permit No: F00154396-A **Type of Permit:** FILMING **Release Date:** 07/30/2019

Production Company CBS CORPORATION

Insured Company Name CBS CORPORATION
Contact Phone No. 1 323-956-2200
Contact Phone No. 2
Fax
Address 4024 RADFORD AVE
STUDIO CITY, California 91608

Production Title NO ACTIVITY SEASON 3

Type of Production TV Drama

Producer Joe Hardesty Howie

Director Trent O'Donnell

1st AD Kelly Cantley

Production Manager n/a n/a

FilmL.A. Coordinator Naomi Kajiyama

Location Manager Ben Stoll
Primary Phone Mobile - 212-203-2696
Secondary Phone Office - 323-436-7181

Location Assistant Tony Garcia
Primary Phone Mobile - 323-456-6310
Secondary Phone

Fees

LA CITY LANE AND STREET CLOSURE FEE	$312.00
FILMLA NON-REFUNDABLE FILM PERMIT RIDER FEE	$111.00

Total Permit Fee $423.00

Number of Locations 1

NOT A PERMIT

FilmL.A., Inc.
6255 W Sunset Blvd, 12th Floor
Hollywood, CA 90028
t: (213)977-8600 - f: (213)977-8601
www.filmla.com

Summary Information — Location

Permit Number	F00154396-A	**Location Manager**	Ben Stoll
Production Company	CBS CORPORATION	Primary Phone	Mobile - 212-203-2696
Insured Company	CBS CORPORATION	Secondary Phone	Office - 323-436-7181
Production Title	NO ACTIVITY SEASON 3		

Location Address	9457 San Fernando Rd, Los Angeles, CA, 91352
Location Name	CADILLAC JACKS
Location Type	Diner
Location Description	CADILLAC JACKS/PINK MOTEL
Film Dates	7/30/2019 - 7/30/2019 19:00 - 22:00 1 day
Open or Closed to the Public	Closed
Generic Conditions	*Certain service and personnel fees required by jurisdictional agencies are not collected by FilmL.A. Any such fees must be paid directly to the appropriate agency, and a separate invoice will be provided to the permittee. *LA CITY AND/OR LA COUNTY FIRE CHECKLIST ATTACHED TO FINAL PERMIT. THE PERMITTEE IS RESPONSIBLE FOR COMPLETING CHECKLIST PRIOR TO FILMING ACTIVITY AT THIS LOCATION. NON COMPLIANCE MAY RESULT IN ASSIGNMENT OF A FIRE OFFICER. May not interfere with adjacent traffic lanes or adjacent bike lane Must Maintain 5' Clearance on Sidewalks/Walkways Must maintain local/emergency access No cast or crew parking on area streets No interference with merchant activity. No interference with pedestrian traffic Number of uniformed officers listed on the permit is a minimum requirement. Permittee remains responsible for deploying a sufficient number of uniformed officers to provide traffic and crowd control to ensure the safety of the film crew and the public. Traffic control must be done in accordance w/MUTCD Uniformed officers shall have a copy of the film permit in their possession and are required to confirm that all traffic control signage devices are in place.
Please see attached document	San Fernando in front of 9457 San Fernando WS curb - No Activity (002).pdf

Equipment on Location

Type	Quantity
Vans	2

Personnel on Location

Type	Quantity
Crew	14
Off-Duty/Retired LAPD Officer(s)	1

NO PERMIT

FilmL.A., Inc.
6255 W Sunset Blvd, 12th Floor
Hollywood, CA 90028
t: (213)977-8600 - f: (213)977-8601
www.filmla.com

Summary Information — Location

Permit Number	F00154396-A	**Location Manager**	Ben Stoll
Production Company	CBS CORPORATION	Primary Phone	Mobile - 212-203-2696
Insured Company	CBS CORPORATION	Secondary Phone	Office - 323-436-7181
Production Title	NO ACTIVITY SEASON 3		

Spot Check 1

Filming Activities Camera on sticks; Equipment on property; Exterior establishing shots; Handheld equipment; Exterior plate shots of police picture car in the parking lot only. No Interior filming. ;

Jurisdiction **Political:** Los Angeles City - Council District 06 **Police:** Los Angeles Police Department **Fire:** Los Angeles City

Thomas Guide **Page:** 502 **Grid:** G6

Approvals LOS ANGELES CITY DEPARTMENT OF PUBLIC WORKS — Vanessa Martin
FILML.A. CLOSURES — Yulizza Ramirez

Coordinator Note RIDER A ADDS CURB LANE CLOSURE

Parking

Base Camp
Location Type : Filming Location

Crew Parking
Location Type : Filming Location

Lane / Full Closure W/S CURB LANE OF SAN FERNANDO RD. IN FRONT OF 9457 SAN FERNANDO RD.

Approximate Footage 0 - 300

Date(s) 7/30/2019 to 7/30/2019 **Time(s)** 19:00 to 22:00

NOT A PERMIT

Permit #F00154396-A

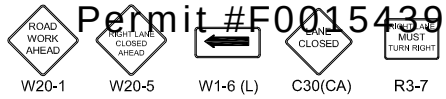

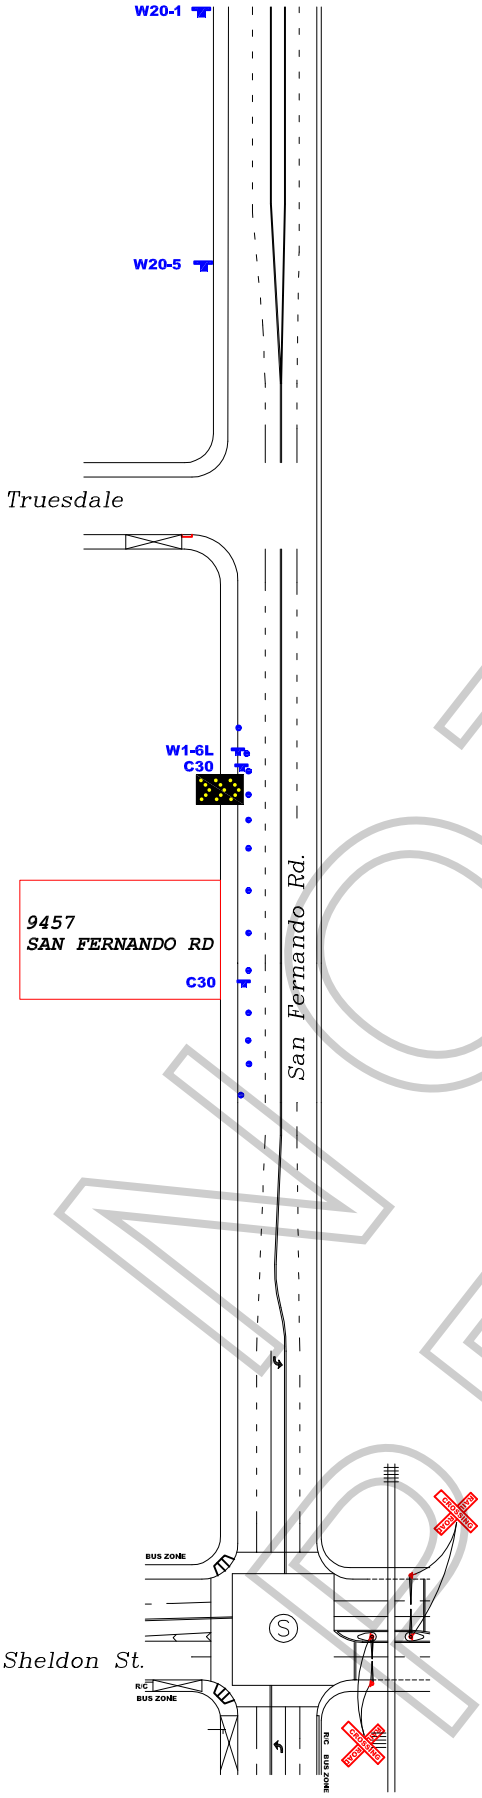

ALL TRAFFIC CONTROL WILL BE INSTALLED TO MEET OR EXCEED THE LATEST CA-MUTCD MINIMUM REQUIREMENTS

- TRAFFIC SIGNAL
- TRAFFIC CONE
- TYPE I W/ SIGN
- FLASHING ARROW SIGN (FAS)

NOT A PERMIT

WORK ZONE TRAFFIC CONTROL PLAN GENERAL NOTES

1. DATE/TIME: 7-30-19 FROM 19:00 HOURS TO 22:00 HOURS.

2. ALL SIGNING, STRIPING, AND TRAFFIC CONTROL DEVICES SHALL CONFORM TO THE (CURRENT) STATE OF CALIFORNIA DEPARTMENT OF TRANSPORTATION (CALTRANS) STANDARD PLANS AND STANDARD SPECIFICATIONS , CALIFORNIA MUTCD , AND ANY ADDENDUMS THERETO, AND AS SHOWN ON THESE PLANS, SYMBOLS AND ABBREVIATIONS USED ARE SHOWN ON CALTRANS STANDARD PLANS.
3. THERE WILL BE NO INTERFERENCE WITH TRAFFIC SIGNALS OR CROSSWALKS.
4. CONES WILL BE 28" MINIMUM HEIGHT AND HAVE REFLECTORIZED SLEEVES FOR NIGHT WORK.
5. POLICE WILL DIRECT TRAFFIC IF NECESSARY.

TCP FOR:	CBS TELEVISION STUDIOS: "NO ACTIVITY"
LOCATION:	W/S CURB - SAN FERNANDO RD IN FRONT OF 9457 SAN FERNANDO RD CITY OF LOS ANGELES, CA
CONTACT:	LUCAS NALEPINSKI PH# 310-461-4165 ELISA SMITH OFFICE # 213-763-9000
	JCL TRAFFIC SERVICES (213) 622-9775 C31-CA Lic # 805357
DATE / REVISIONS	DRAFTER: MARIO MENJIVAR SCALE: N.T.S. FILM LA: JM